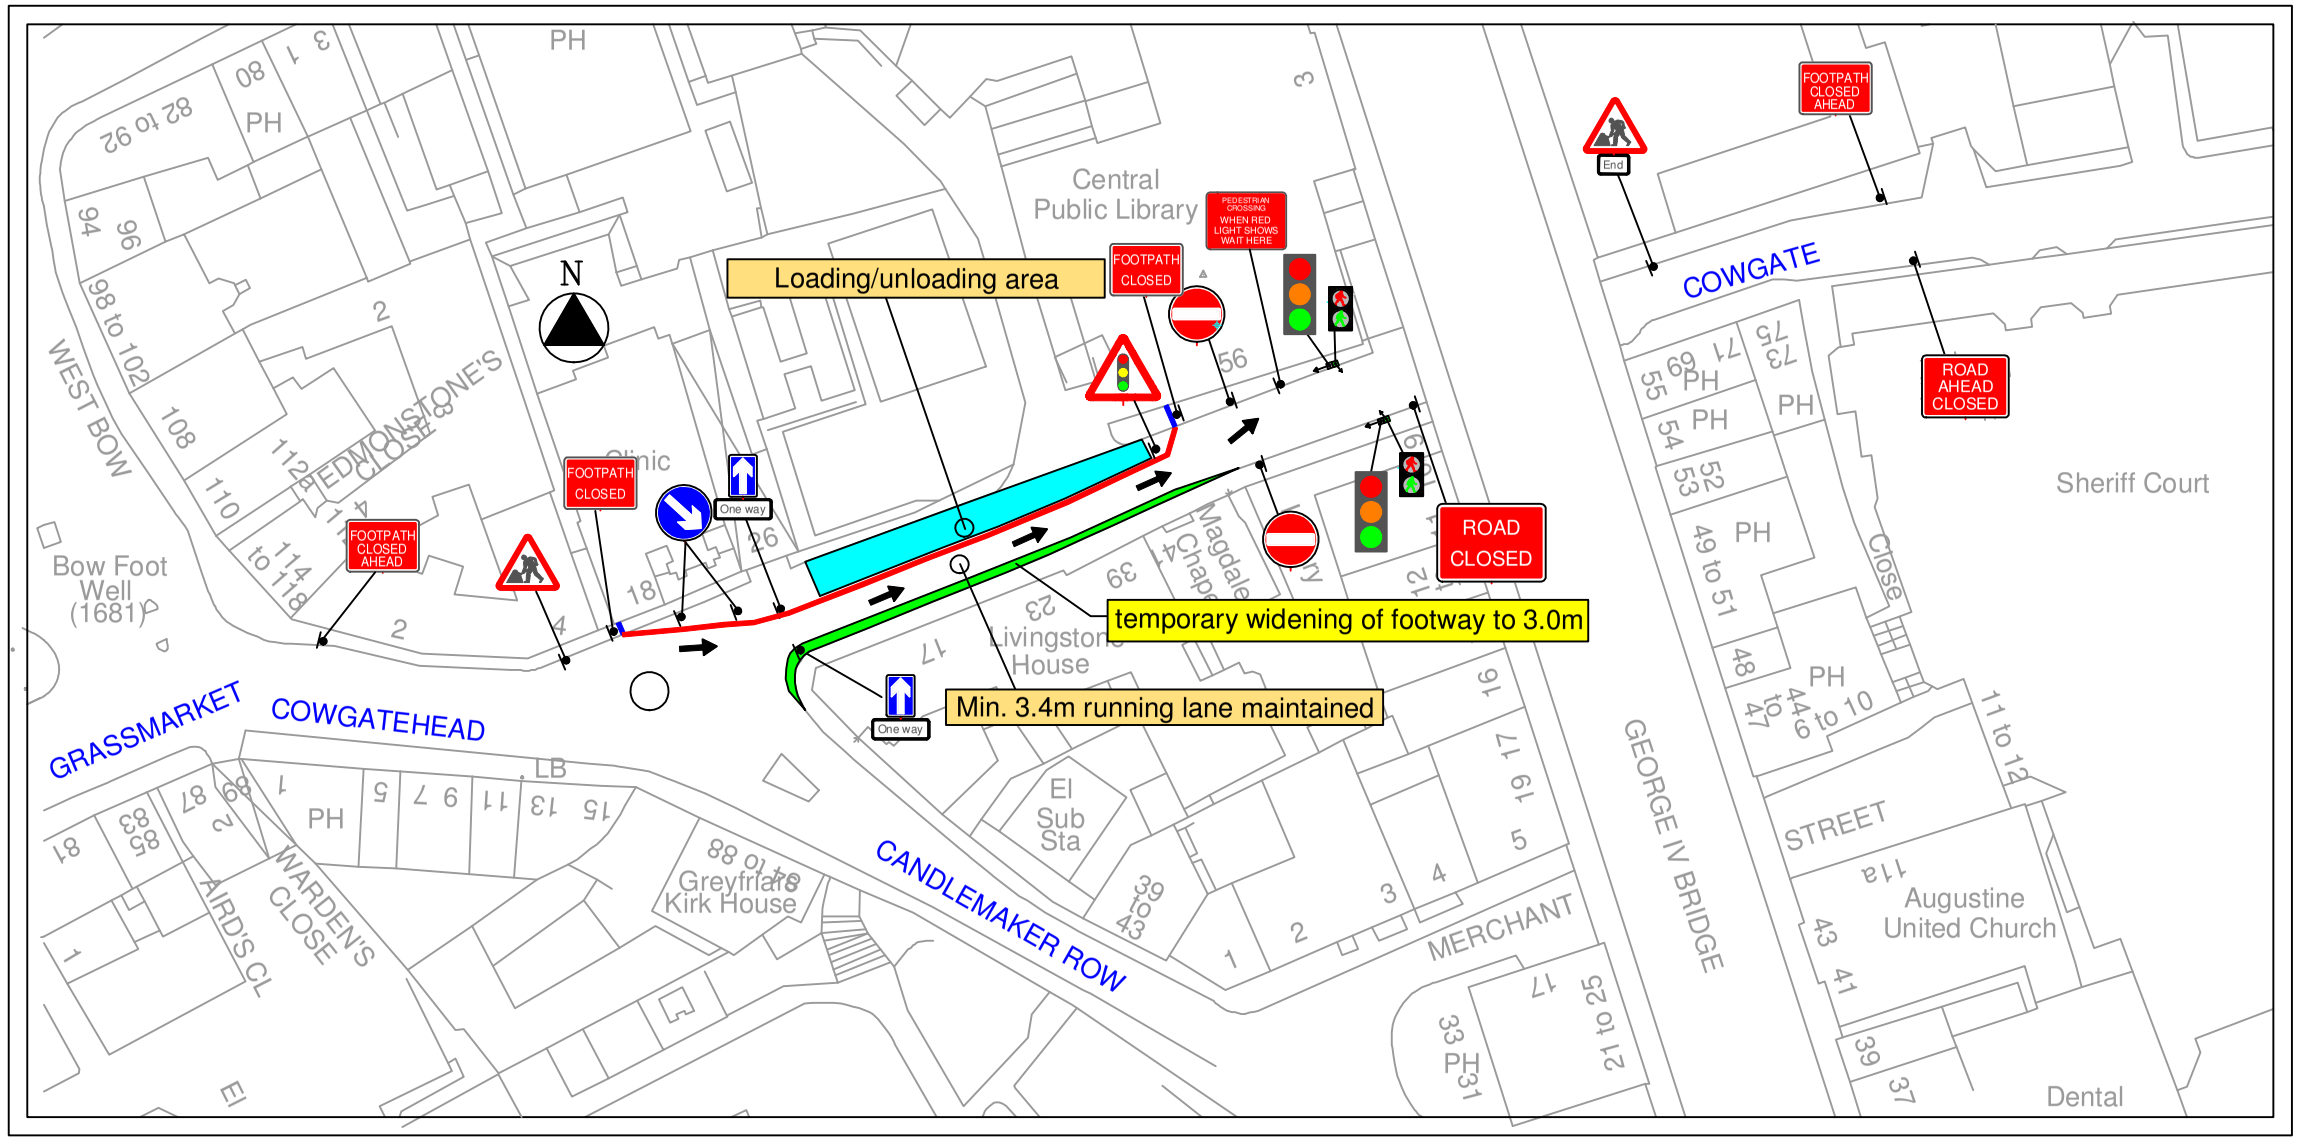

ALL CLASS ONE OPERATIVES ENGAGED IN TEMPORARY TRAFFIC MANAGEMENT OPERATIONS ARE LANTRA APPROVED AND ACCREDITED TO SECTOR SCHEME 12

ALL TRAFFIC MANAGEMENT TO COMPLY WITH CHAPTER 8 of the T.S.M.
ALL SIGNS TO COMPLY WITH THE DETAILS OF THE T.S.R.G.D. 2002

KEY

- Traffic Cones
- Pedestrian barrier
- Parking Restriction
- Area of work
- Direction of Traffic
- Sign
- Traffic light Head
- Traffic signal head
- Pedestrian head
- Traffic signal head base for pedestrian crossing
- Pedestrian head base

Maximum Lane width	3.75m
Desired Lane width	3.25m
Absolute minimum	3.00m

Rev.	Date	Revision	Rev. by	Chckd by
A	7.5.20	Footpath closure signs added	CC	AMC
B	12.6.20	Footpath widening shown	CC	AMC
C	12.6.20	Ped. crossing added	CC	AMC

Class One Traffic Management Ltd.

Class One House
Seabegs Road,
Bonnybridge,
FK4 2AQ
Tel : 01324 810222
Fax : 01324 810444

www.classone.org
mail@classone.org

Drawn By : SS | Checked By : AMCD

Scale : NTS | Date : 1.4.20

MAIN CONTRACTOR: Balfour Beatty
CONTRACT : India Buildings, Cowgate

TRAFFIC MANAGEMENT: Site Loading/Unloading Area at Cowgate with One Way System

Drawing No : 0020709 / TM002

Revision : A B C

Original Drawing Size 841x594 (A1)