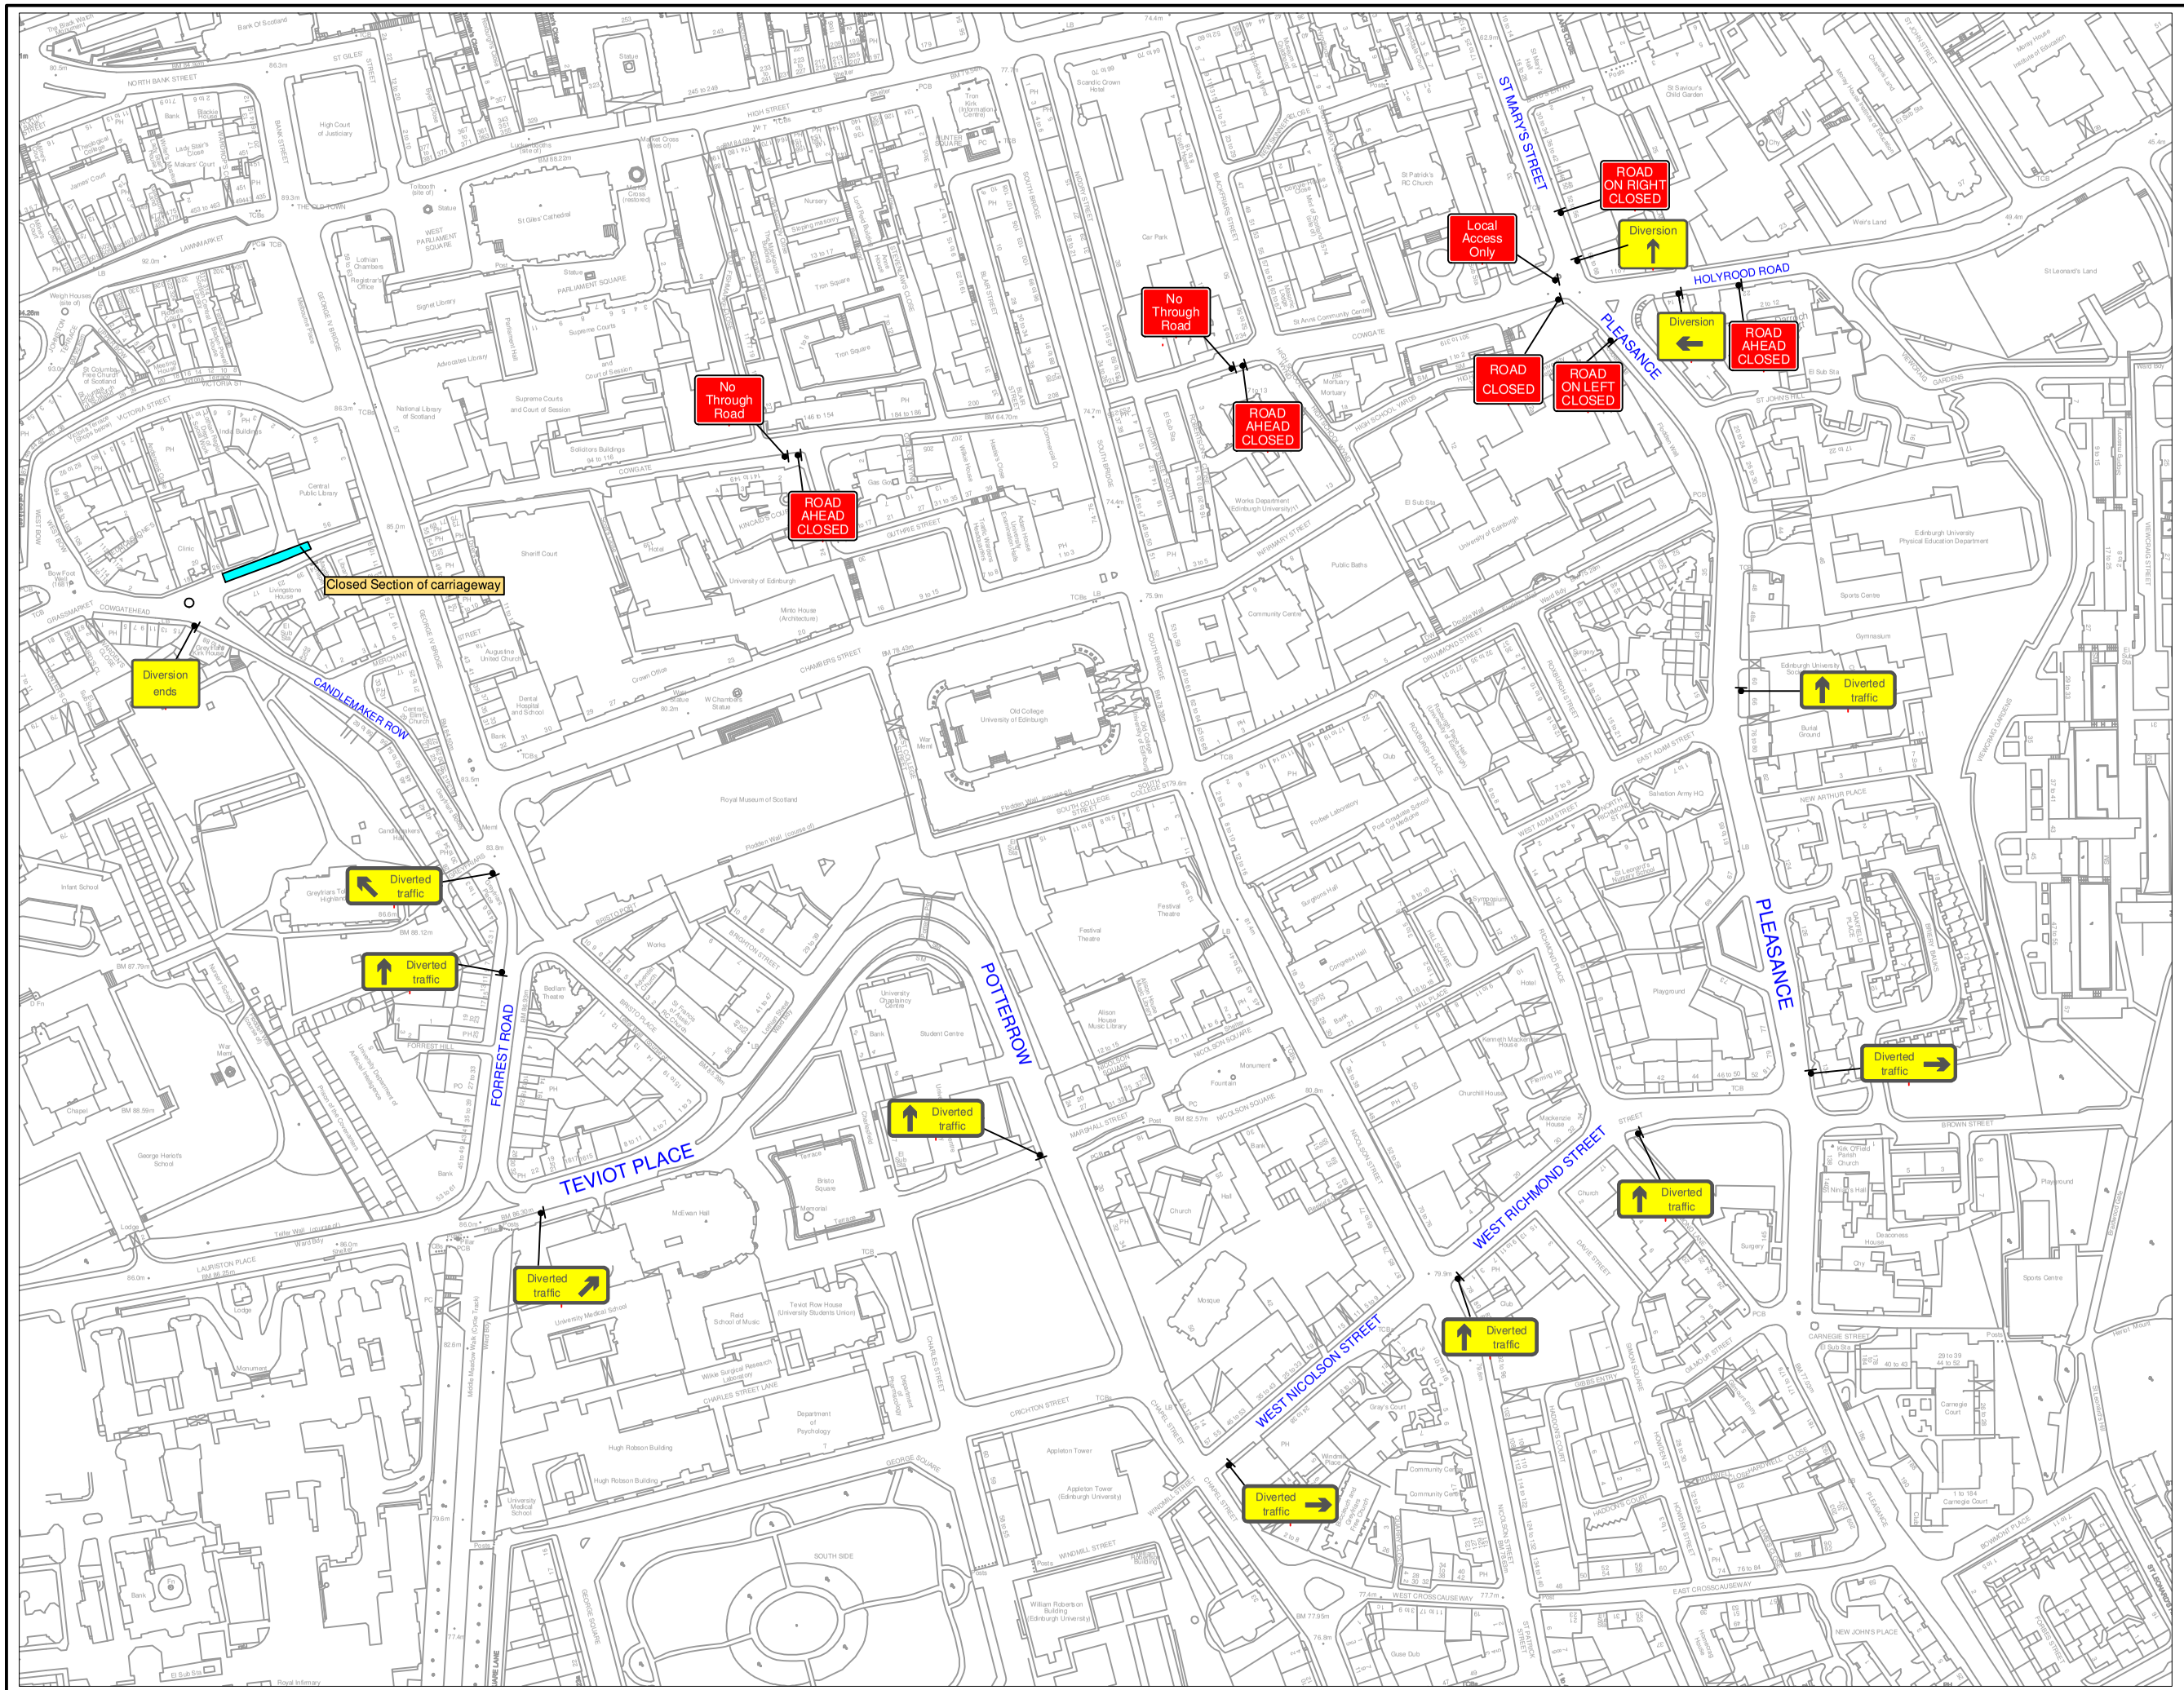

LANTRA AWARDS! APPROVED

Acclaim Accreditation

UVDB Verify Verified

nqa ISO 9001 Registered Quality Management

UKAS MANAGEMENT SYSTEMS 015

TMCA TRAFFIC MANAGEMENT CONTRACTORS ASSOCIATION

ALL CLASS ONE OPERATIVES ENGAGED IN TEMPORARY TRAFFIC MANAGEMENT OPERATIONS ARE LANTRA APPROVED AND ACCREDITED TO SECTOR SCHEME 12

ALL TRAFFIC MANAGEMENT TO COMPLY WITH CHAPTER 8 of the T.S.M.
ALL SIGNS TO COMPLY WITH THE DETAILS OF THE T.S.R.G.D. 2002

KEY

- Traffic Cones
- Pedestrian barrier
- Parking Restriction
- Area of work
- Direction of Traffic
- Sign
- Traffic light Head
- Traffic signal head
- Pedestrian head
- Traffic signal head base for pedestrian crossing
- Pedestrian head base

Maximum Lane width	3.75m
Desired Lane width	3.25m
Absolute minimum	3.00m

Rev	Date	Revision	Rev by	Chckd by

Class One Traffic Management Ltd.

www.classone.org
mail@classone.org

Class One House
Seabegs Road,
Bonnybridge,
FK4 2AQ
Tel : 01324 810222
Fax : 01324 810444

Drawn By : SS	Checked By : AMCD
Scale : NTS	Date : 1.4.20

MAIN CONTRACTOR: Balfour Beatty
CONTRACT : India Buildings, Cowgate

TRAFFIC MANAGEMENT: Closure of Westbound Cowgate - Road Closure and Diversion Route

Drawing No : 0020709 / TM001

Revision :

Original Drawing Size 841x594 (A1)