

ROADS (SCOTLAND) ACT 1984

LIST OF PUBLIC ROADS

APPIN PLACE & APPIN LANE, EDINBURGH

In accordance with the provisions of Section 1 of the Roads (Scotland) Act 1984 as delegated to me by

The City of Edinburgh Council on 30 January 1996

I hereby authorise the addition of the road(s) as listed and described hereunder to the list of public roads.

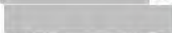
Signed: 

Director of City Development

Date:

9/9/10

Copies to (with A4 coloured plan)

- 1)  Support and Co-ordination
- 2)  Roads Services Manager
- 3) Director of Services for Communities
- 4)  Street Lighting and Workshop Manager
- 5)  Roads Manager (South West Area)
- 6) Developer – Taylor Wimpey.
- 7) Police HQ, Fettes Avenue, Edinburgh
- 8) Council Solicitor

ROAD

Appin Place & Appin Lane, Edinburgh

DESCRIPTION

See attached

RCC No:

ED/04/0032

DAVE ANDERSON

DIRECTOR

Transport PO Box 12474, G/2 Waverley Court, 4 East Market Street, Edinburgh, EH8 8BG

Tel 0131 529 3598 Fax 0131 529 6206

DESCRIPTION:

Appin Place

5.5m wide carriageway extending from Slateford Road opposite no. 6 Hutchison Cottages in a south east direction for a distance of 38m or thereby with equal spurs of 54m with hammerhead to north east and south west. The entrance contains 2 parallel parking bays on both sides. Both spurs contain 11 and 4 end-on parking bays to the north and south sides respectively.

2m wide footways generally bound the carriageway/parking with remote footpaths connected to the south blocks and a further remote footpath links southwest to Appin Lane.

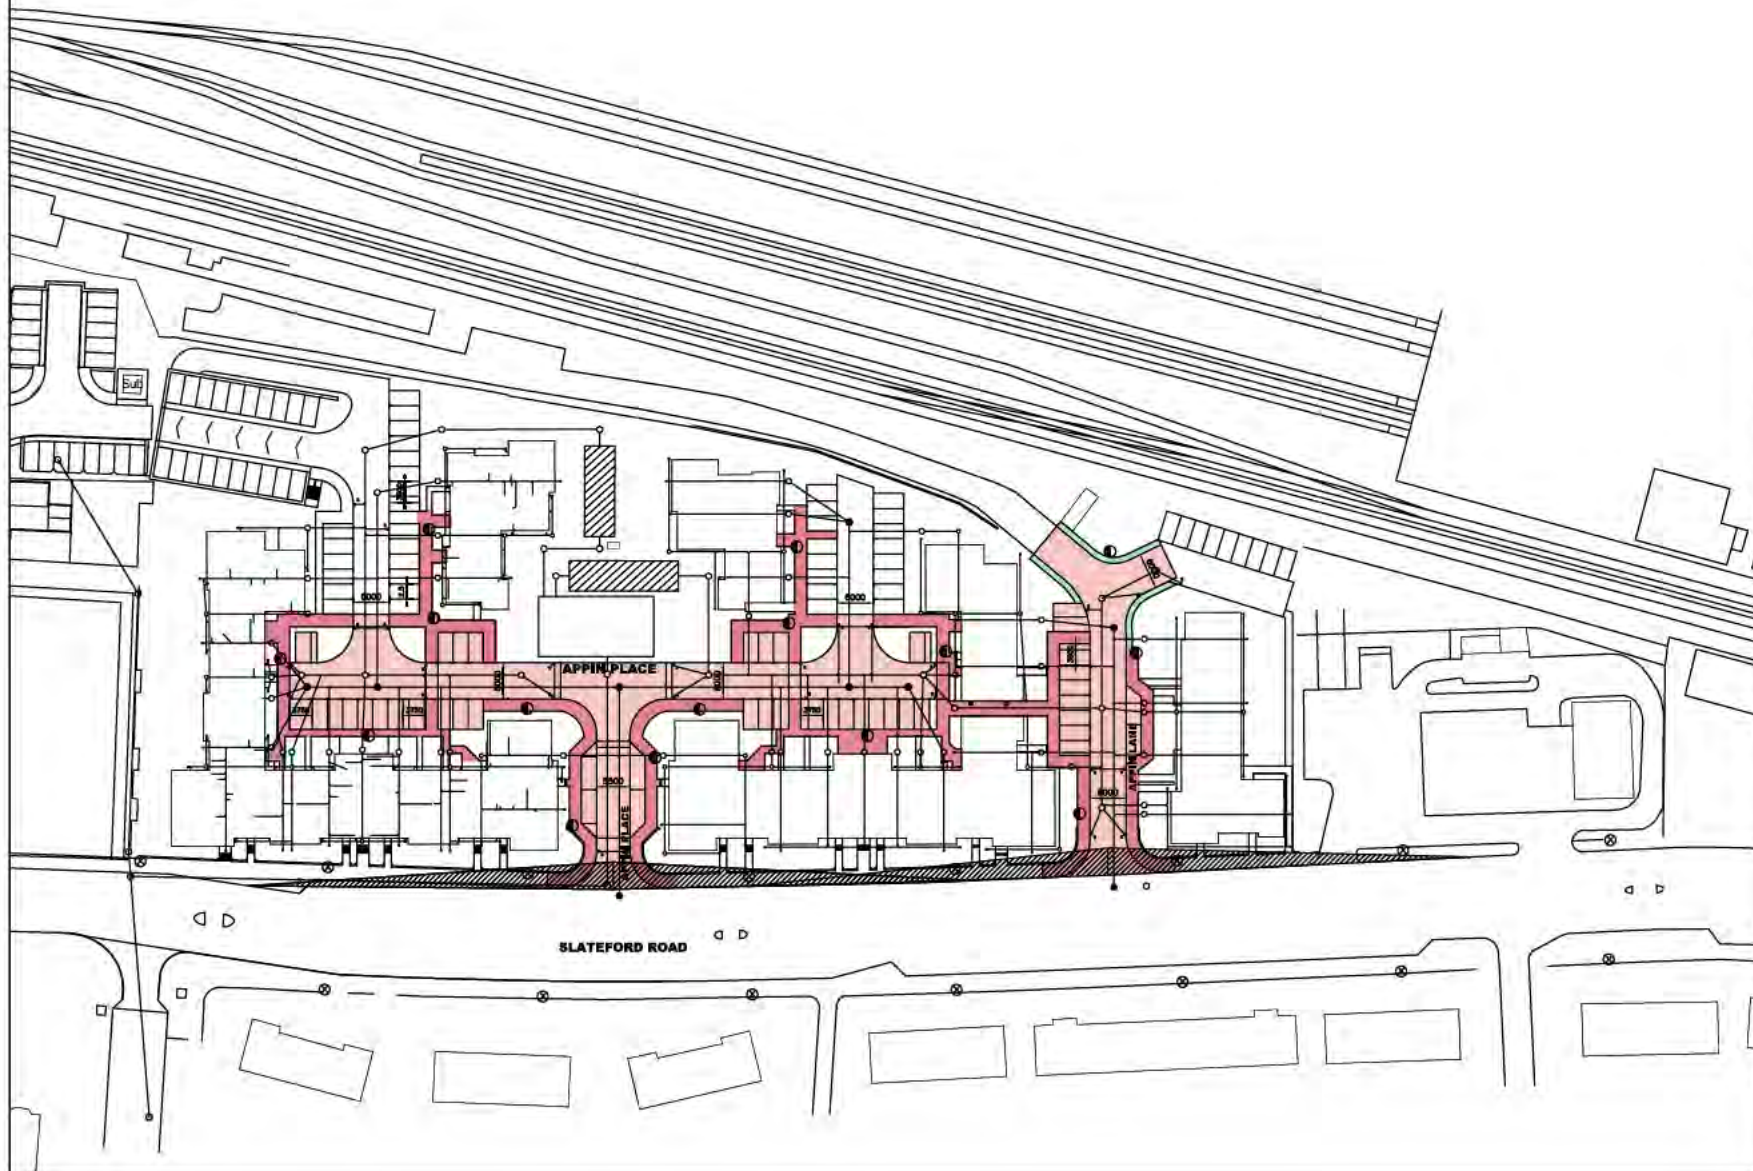
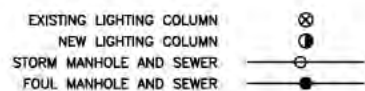
Appin Lane

6m wide carriageway extending from Slateford Road opposite no. 11 Hutchison Cottages in a south east direction for a distance of 50m or thereby to double hammerhead.

The north side contains 9 end-on parking bays with 2 parallel bays on the south side.

The carriageway/parking is bound by 2m footways with hammerhead bound by 1m service strip.

The development includes 24 gullies, 15 lighting columns and 2 wall mounted lights.

[illegible]

Title: Slateford Phase 2
Edinburgh
Road Adoption
Layout

SV2 / AL / 01 B

Scale: 1:2000 Date: Feb 2008

Drawn By: Checked By:

Taylor Wimpey
Bryant Homes Scotland
2 Garbitt Road, Kirkton Campus, Livingston, EH54 7DL
Tel 01506 405700 Fax 01506 405701
www.taylorwimpey.com