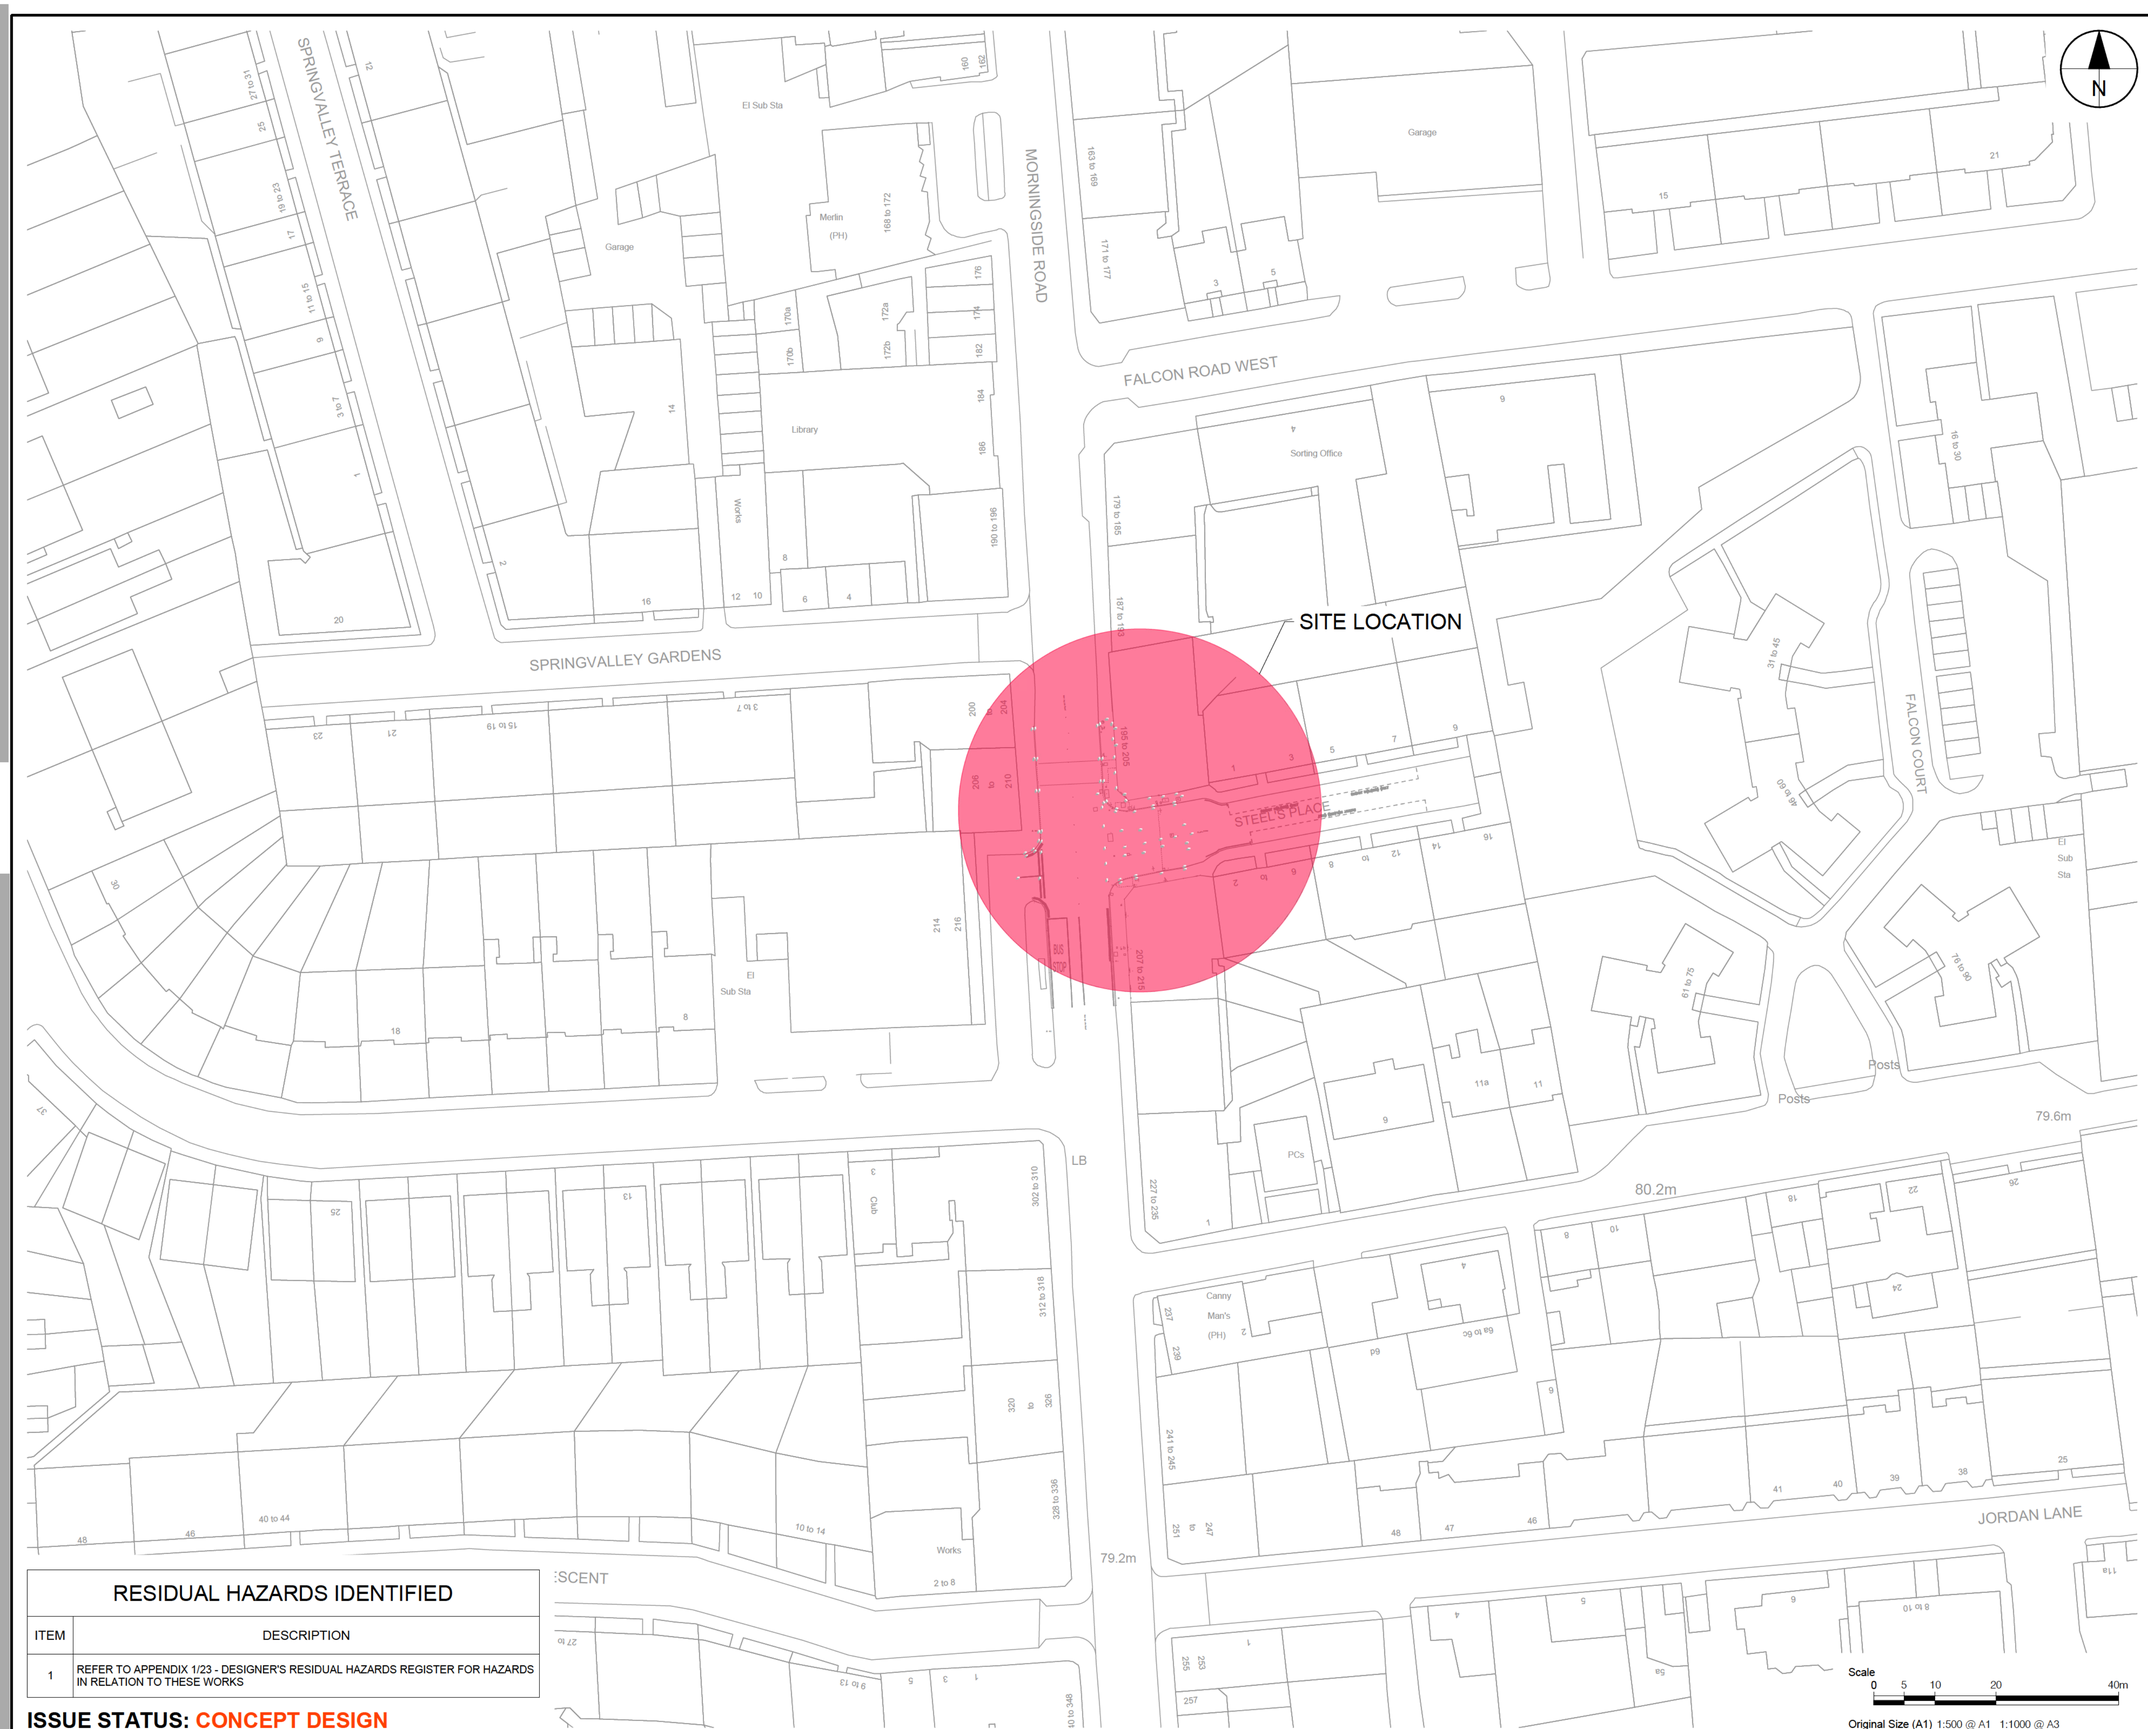


RESIDUAL HAZARDS IDENTIFIED

ITEM	DESCRIPTION
1	REFER TO APPENDIX 1/23 - DESIGNER'S RESIDUAL HAZARDS REGISTER FOR HAZARDS IN RELATION TO THESE WORKS

ISSUE STATUS: CONCEPT DESIGN

REPRODUCED BY PERMISSION OF ORDNANCE SURVEY ON BEHALF OF HMSO. © CROWN COPYRIGHT AND DATABASE RIGHT 2024. ALL RIGHTS RESERVED. ORDNANCE SURVEY LICENCE NUMBER AL 100005220. ALL LOCATION IMAGES SOURCED FROM MICROSOFT BING.

This drawing has been prepared for the use of AECOM's client. It may not be used, modified, reproduced or relied upon by third parties, except as agreed by AECOM or as required by law. AECOM accepts no responsibility, and denies any liability whatsoever, to any party that uses or relies on this drawing without AECOM's express written consent. Do not scale this document. All measurements must be obtained from the stated dimensions.

AECOM

PROJECT

CEC FOOTWAY BUILDOUTS - MORNINGSIDE

CLIENT

EDINBVRGH
THE CITY OF EDINBURGH COUNCIL

CONSULTANT

AECOM
1 Tanfield
EDINBURGH, EH3 5DA
+44 (0) 131 301 8600 tel
+44 (0) 131 301 8699 fax
www.aecom.com

NOTES

1. ALL DIMENSIONS ARE IN METRES UNLESS STATED OTHERWISE. ALL LEVELS ARE IN METRES AND RELATE TO ORDNANCE DATUM.
2. DO NOT SCALE FROM ANY DRAWING. WORK TO FIGURED DIMENSIONS ONLY.
3. ALL WORKS BY THE CONTRACTOR MUST BE CARRIED OUT IN SUCH A WAY THAT ALL REQUIREMENTS UNDER THE HEALTH AND SAFETY AT WORK ACT ARE SATISFIED.
4. ALL WORK IS TO BE CARRIED OUT IN COMPLIANCE WITH THE REQUIREMENTS OF THE STATUTORY AUTHORITIES AND CONSTRUCTION DESIGN AND MANAGEMENT REGULATIONS.

ISSUE/REVISION

I/R	DATE	DESCRIPTION
-	2026 XX XX	FIRST ISSUE

KEY PLAN

PROJECT NUMBER

60736321

SHEET TITLE

STEEL'S PLACE
SITE LOCATION
SHEET 1 OF 1

SHEET NUMBER

60736321-SHT-TD-0100-SP-001

ISO A1 594mm x 841mm

KEY:

- FOOTWAY WORKS
- CARRIAGEWAY WORKS
- CHARCOAL CORDUROY PAVING
- CONTROLLED CHARCOAL BLISTER PAVING
- KERBLINE
- YELLOW ROAD MARKINGS
- WHITE ROAD MARKING
- B BOLLARD
- RD ROAD DRAINAGE GULLY
- SIGN POST AND SIGN
- TL TRAFFIC SIGNAL POLE



RESIDUAL HAZARDS IDENTIFIED	
ITEM	DESCRIPTION
1	REFER TO APPENDIX 1/23 - DESIGNER'S RESIDUAL HAZARDS REGISTER FOR HAZARDS IN RELATION TO THESE WORKS

ISSUE STATUS: PRELIMINARY DESIGN

Scale
0 1 2 4 8m

Original Size (A1) 1:100 @ A1 1:200 @ A3

This drawing has been prepared for the use of AECOM's client. It may not be used, modified, reproduced or relied upon by third parties, except as agreed by AECOM or as required by law. AECOM accepts no responsibility, and denies any liability whatsoever, to any party that uses or relies on this drawing without AECOM's express written consent. Do not scale this document. All measurements must be obtained from the stated dimensions.

AECOM

PROJECT

CEC FOOTWAY BUILDOUTS - MORNINGSIDE

CLIENT

EDINBVRGH
THE CITY OF EDINBURGH COUNCIL

CONSULTANT

AECOM
1 Tanfield
EDINBURGH, EH3 5DA
+44 (0) 131 301 8600 tel
+44 (0) 131 301 8699 fax
www.aecom.com

NOTES

1. ALL DIMENSIONS ARE IN METRES UNLESS STATED OTHERWISE. ALL LEVELS ARE IN METRES AND RELATE TO ORDNANCE DATUM.
2. DO NOT SCALE FROM ANY DRAWING. WORK TO FIGURED DIMENSIONS ONLY.
3. ALL WORKS BY THE CONTRACTOR MUST BE CARRIED OUT IN SUCH A WAY THAT ALL REQUIREMENTS UNDER THE HEALTH AND SAFETY AT WORK ACT ARE SATISFIED.
4. ALL WORK IS TO BE CARRIED OUT IN COMPLIANCE WITH THE REQUIREMENTS OF THE STATUTORY AUTHORITIES AND CONSTRUCTION DESIGN AND MANAGEMENT REGULATIONS.

ISSUE/REVISION

I/R	DATE	DESCRIPTION
-	2026 XX XX	FIRST ISSUE

KEY PLAN



PROJECT NUMBER

60736321

SHEET TITLE

STEEL'S PLACE
GENERAL ARRANGEMENT
SHEET 1 OF 1

SHEET NUMBER

60736321-SHT-TD-0105-SP-001

REPRODUCED BY PERMISSION OF ORDNANCE SURVEY ON BEHALF OF HMSO. © CROWN COPYRIGHT AND DATABASE RIGHT 2024. ALL RIGHTS RESERVED. ORDNANCE SURVEY LICENCE NUMBER AL 100005220. ALL LOCATION IMAGES SOURCED FROM MICROSOFT BING.