

NOTES:


1. All drawings are to be read in conjunction with relevant specification and all other relevant drawings.
2. All dimensions and levels to be checked on site and any discrepancies identified prior to the commencement of the works
3. All dimensions in millimeters unless otherwise noted.
4. All levels in metres unless otherwise noted.
5. The Specification is the Specification for Highways Works
6. For street lighting apparatus refer to drawing CM1319
7. For ironwork and street furniture refer to DD-636674-8-500
8. Setting out information as per TDD-636674-8-001.dwg

	- High Friction Surfacing to clause 924
---	---

 - White road markings

— - Yellow road markings

■ - 100 mm square steel
Non-Reflective
pedestrian crossing studs

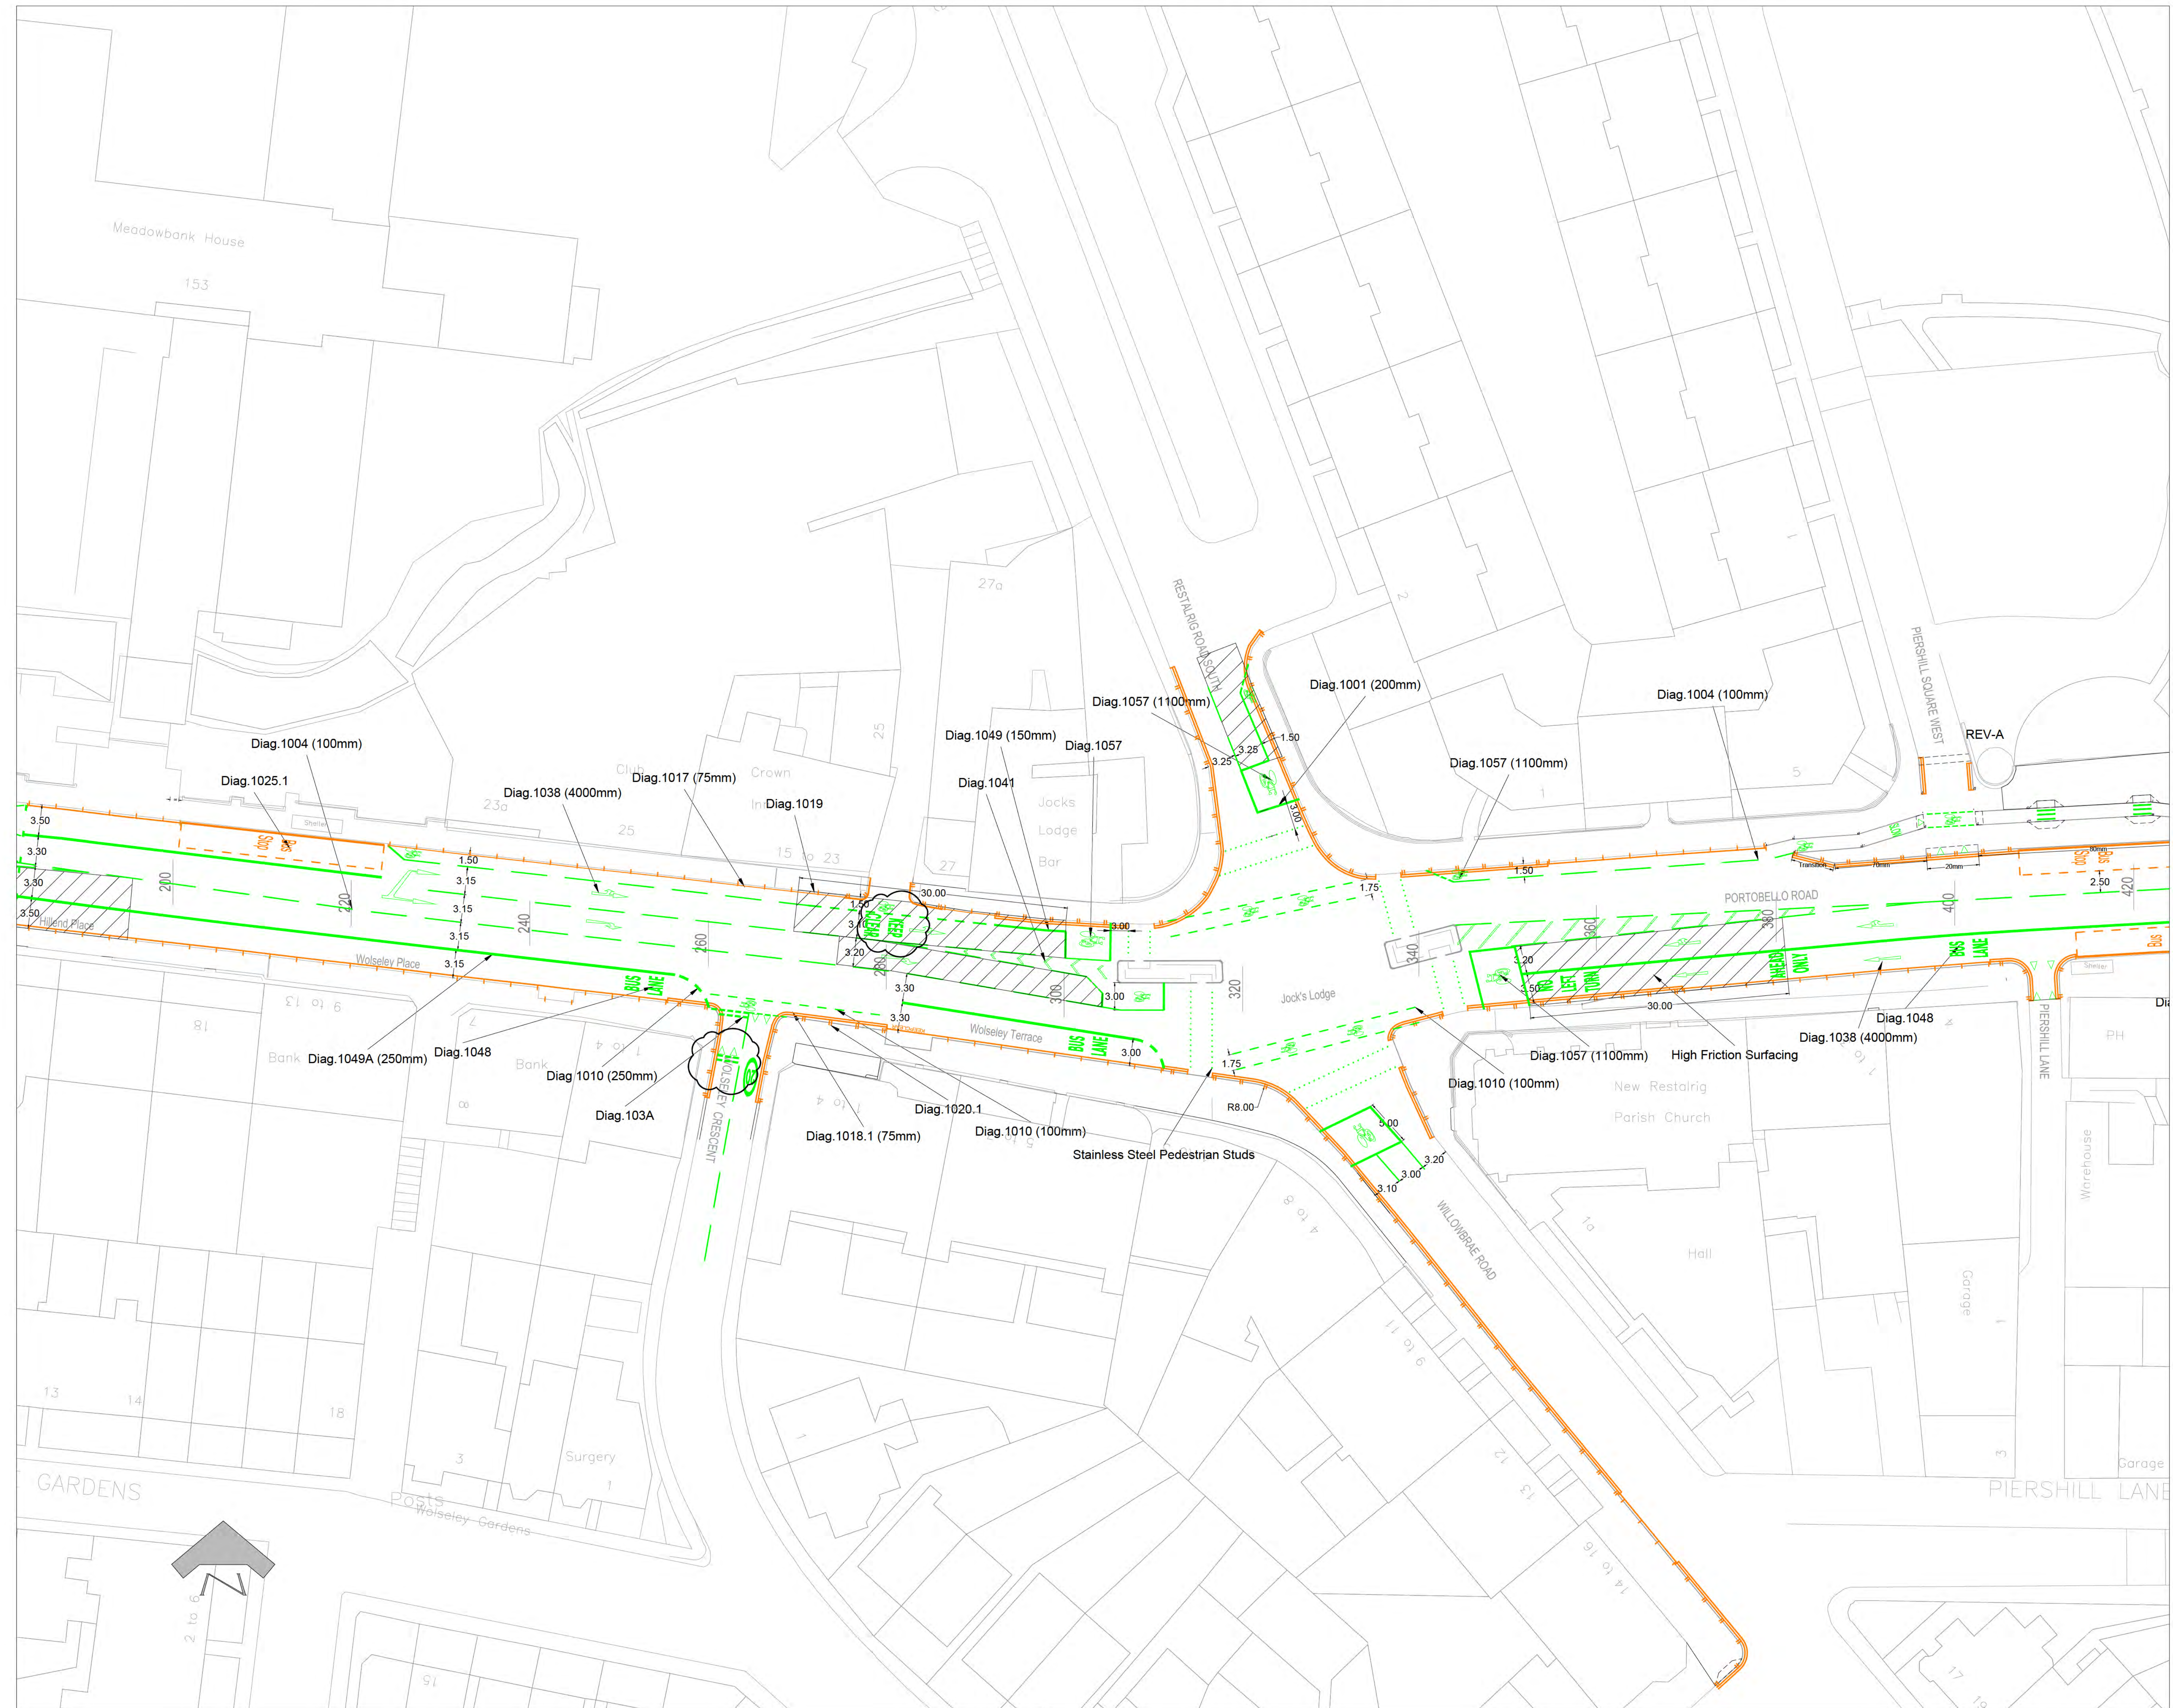

This map is reproduced from Ordnance Survey material with the permission of Ordnance Survey on behalf of the Controller of Her Majesty's Stationery Office © Crown copyright. Unauthorised reproduction infringes Crown copyright and may lead to prosecution or civil proceedings.

100023420 (2019)

REVISION	DETAILS	BY	DATE	CHECKED

EDINBURGH
THE CITY OF EDINBURGH COUNCIL

The City of Edinburgh Council
Waverley Court
4 East Market Street
Edinburgh, EH8 8BG
Telephone: 0131 200 2000

PLACE MANAGEMENT
INFRASTRUCTURE
TRANSPORT DESIGN AND DELIVERY

Jock's Lodge and Portobello Road
Road Improvement Scheme
Road Markings
2 of 4

Date: 20.11.2020

Scale: 1:250 @ A0

Job. No. 636674

Job. No. 636674

DRG. NO. TDD-636674-8-1200-02B